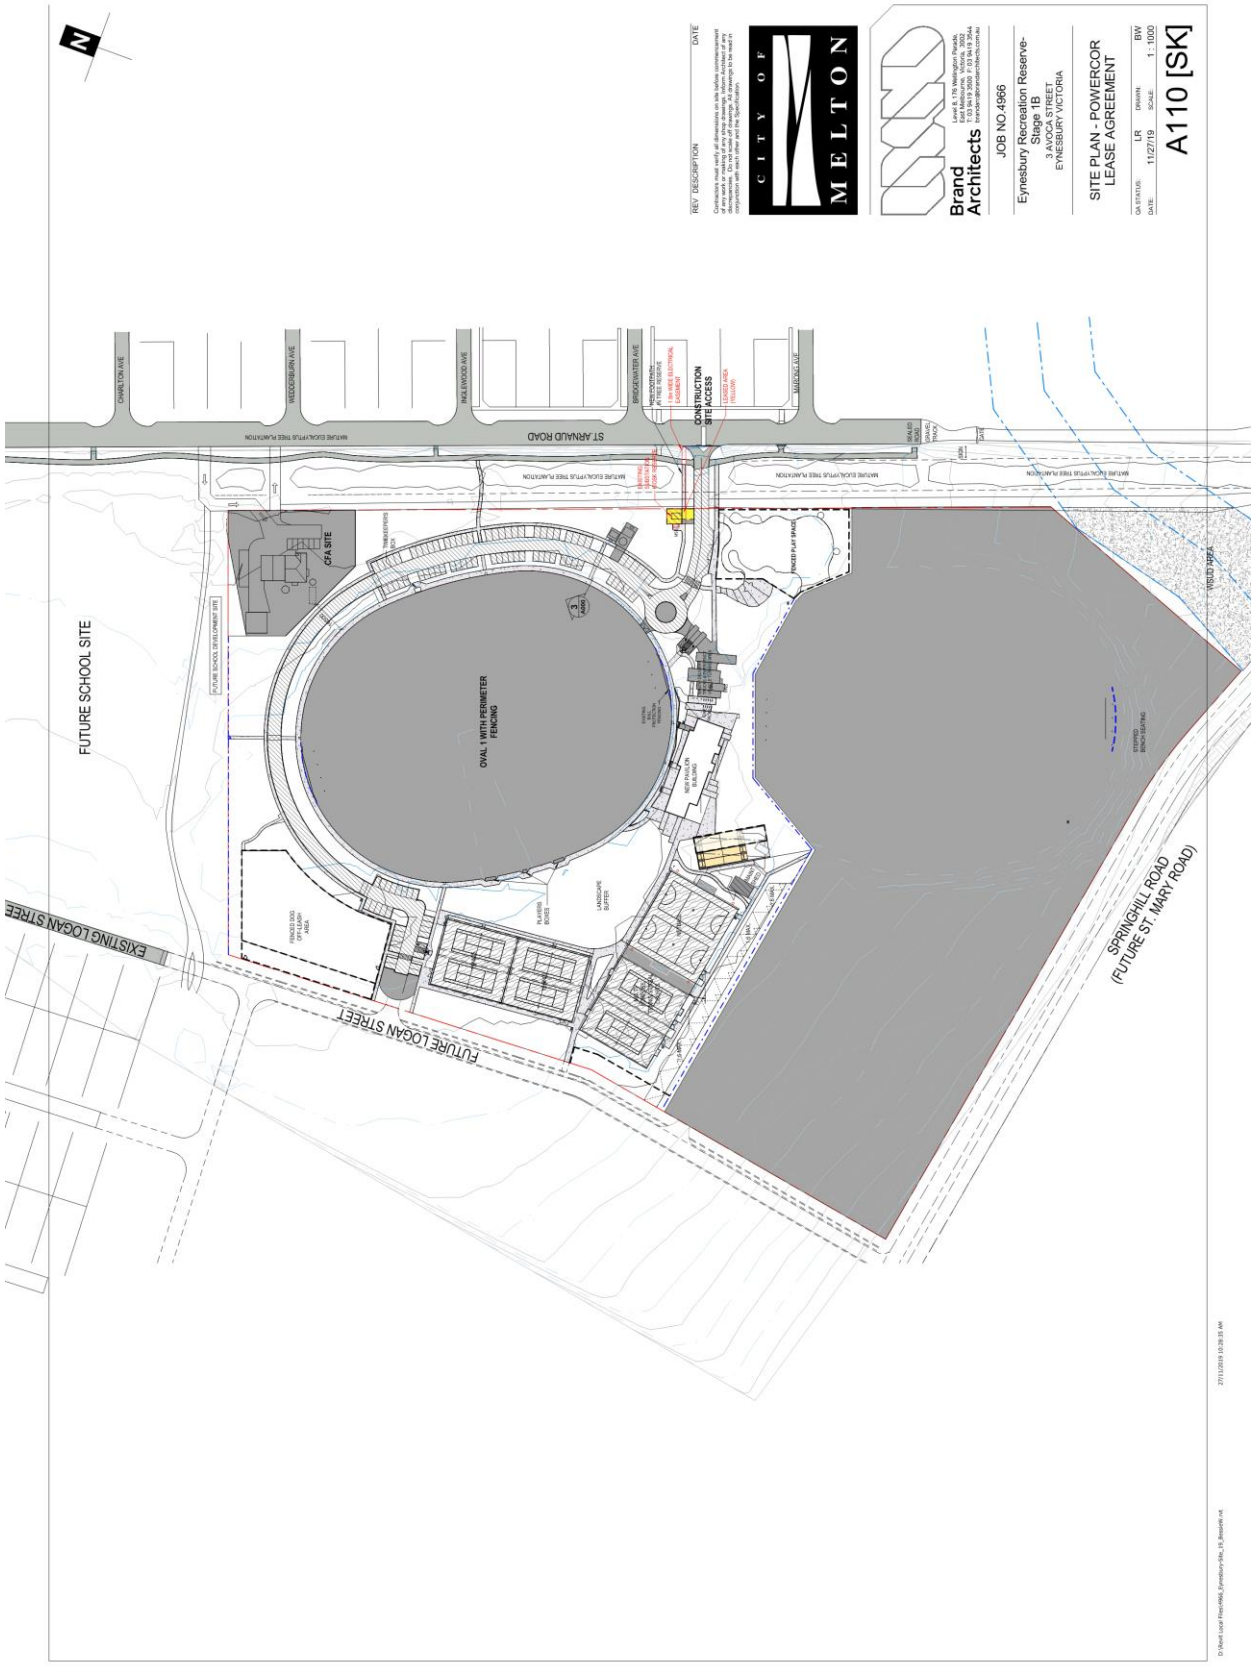
N
REV DESCRIPTION DATE
CITY OF MELTON
Brand Architects
JOB NO.4966
Eynesbury Recreation Reserve-Stage 1B
3 AVOCA STREET, EYNESBURY VICTORIA
SITE PLAN - POWERCOR LEASE AGREEMENT
A110 [SK]
CHARLTON AVE
WEDDERBURN AVE
INKE ENVOIGH AVE
BROADWATER AVE
WAGONE AVE
ST ARNAUD ROAD
CONSTRUCTION SITE ACCESS
CFA SITE
FUTURE SCHOOL SITE
OVAL 1 WITH PERIMETER FENCING
FUTURE LOGAN STREET
EXISTING LOGAN STREET
SPRINGHILL ROAD (FUTURE ST. MARY ROAD)