PA2017/5572

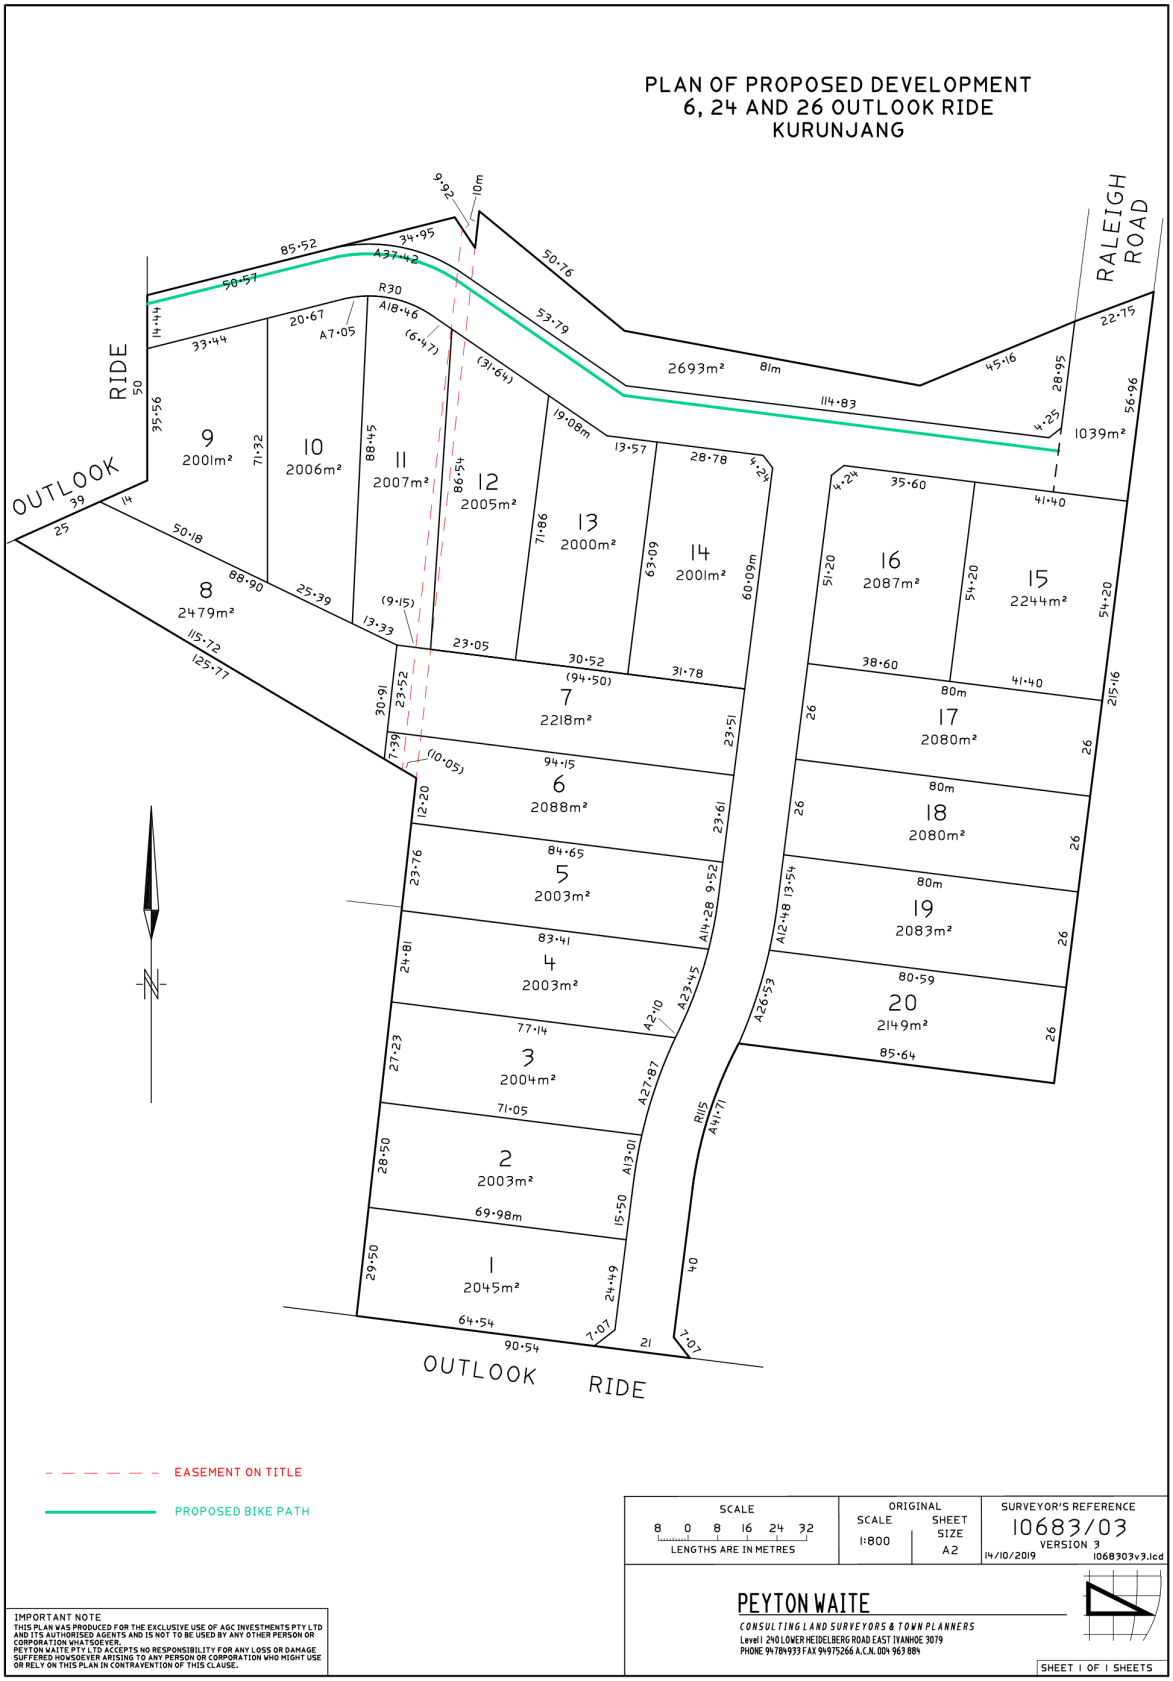
PLAN OF PROPOSED DEVELOPMENT
6, 24 AND 26 OUTLOOK RIDE
KURUNJANG
RALEIGH ROAD
OUTLOOK RIDE
OUTLOOK RIDE
1 2045m²
2 2003m²
3 2004m²
4 2003m²
5 2003m²
6 2088m²
7 2218m²
8 2479m²
9 2001m²
10 2006m²
11 2007m²
12 2005m²
13 2000m²
14 2001m²
15 2244m²
16 2087m²
17 2080m²
18 2080m²
19 2083m²
20 2149m²
2693m²
1039m²
EASEMENT ON TITLE
PROPOSED BIKE PATH
SCALE
8 0 8 16 24 32
LENGTHS ARE IN METRES
ORIGINAL
SCALE 1:800
SHEET SIZE A2
SURVEYOR'S REFERENCE
10683/03
VERSION 3
14/10/2019
10683D3v3.lcd
PEYTON WAITE
CONSULTING LAND SURVEYORS & TOWN PLANNERS
Level 1 240 LOWER HEIDELBERG ROAD EAST IVANHOE 3079
PHONE 9478 4933 FAX 9495 5266 A.C.N. 004 963 884
SHEET 1 OF 1 SHEETS
IMPORTANT NOTE
THIS PLAN WAS PRODUCED FOR THE EXCLUSIVE USE OF AGC INVESTMENTS PTY LTD AND ITS AUTHORISED AGENTS AND IS NOT TO BE USED BY ANY OTHER PERSON OR CORPORATION WHATSOEVER.
PEYTON WAITE PTY LTD ACCEPTS NO RESPONSIBILITY FOR ANY LOSS OR DAMAGE SUFFERED HOWSOEVER ARISING TO ANY PERSON OR CORPORATION WHO MIGHT USE OR RELY ON THIS PLAN IN CONTRAVENTION OF THIS CLAUSE.